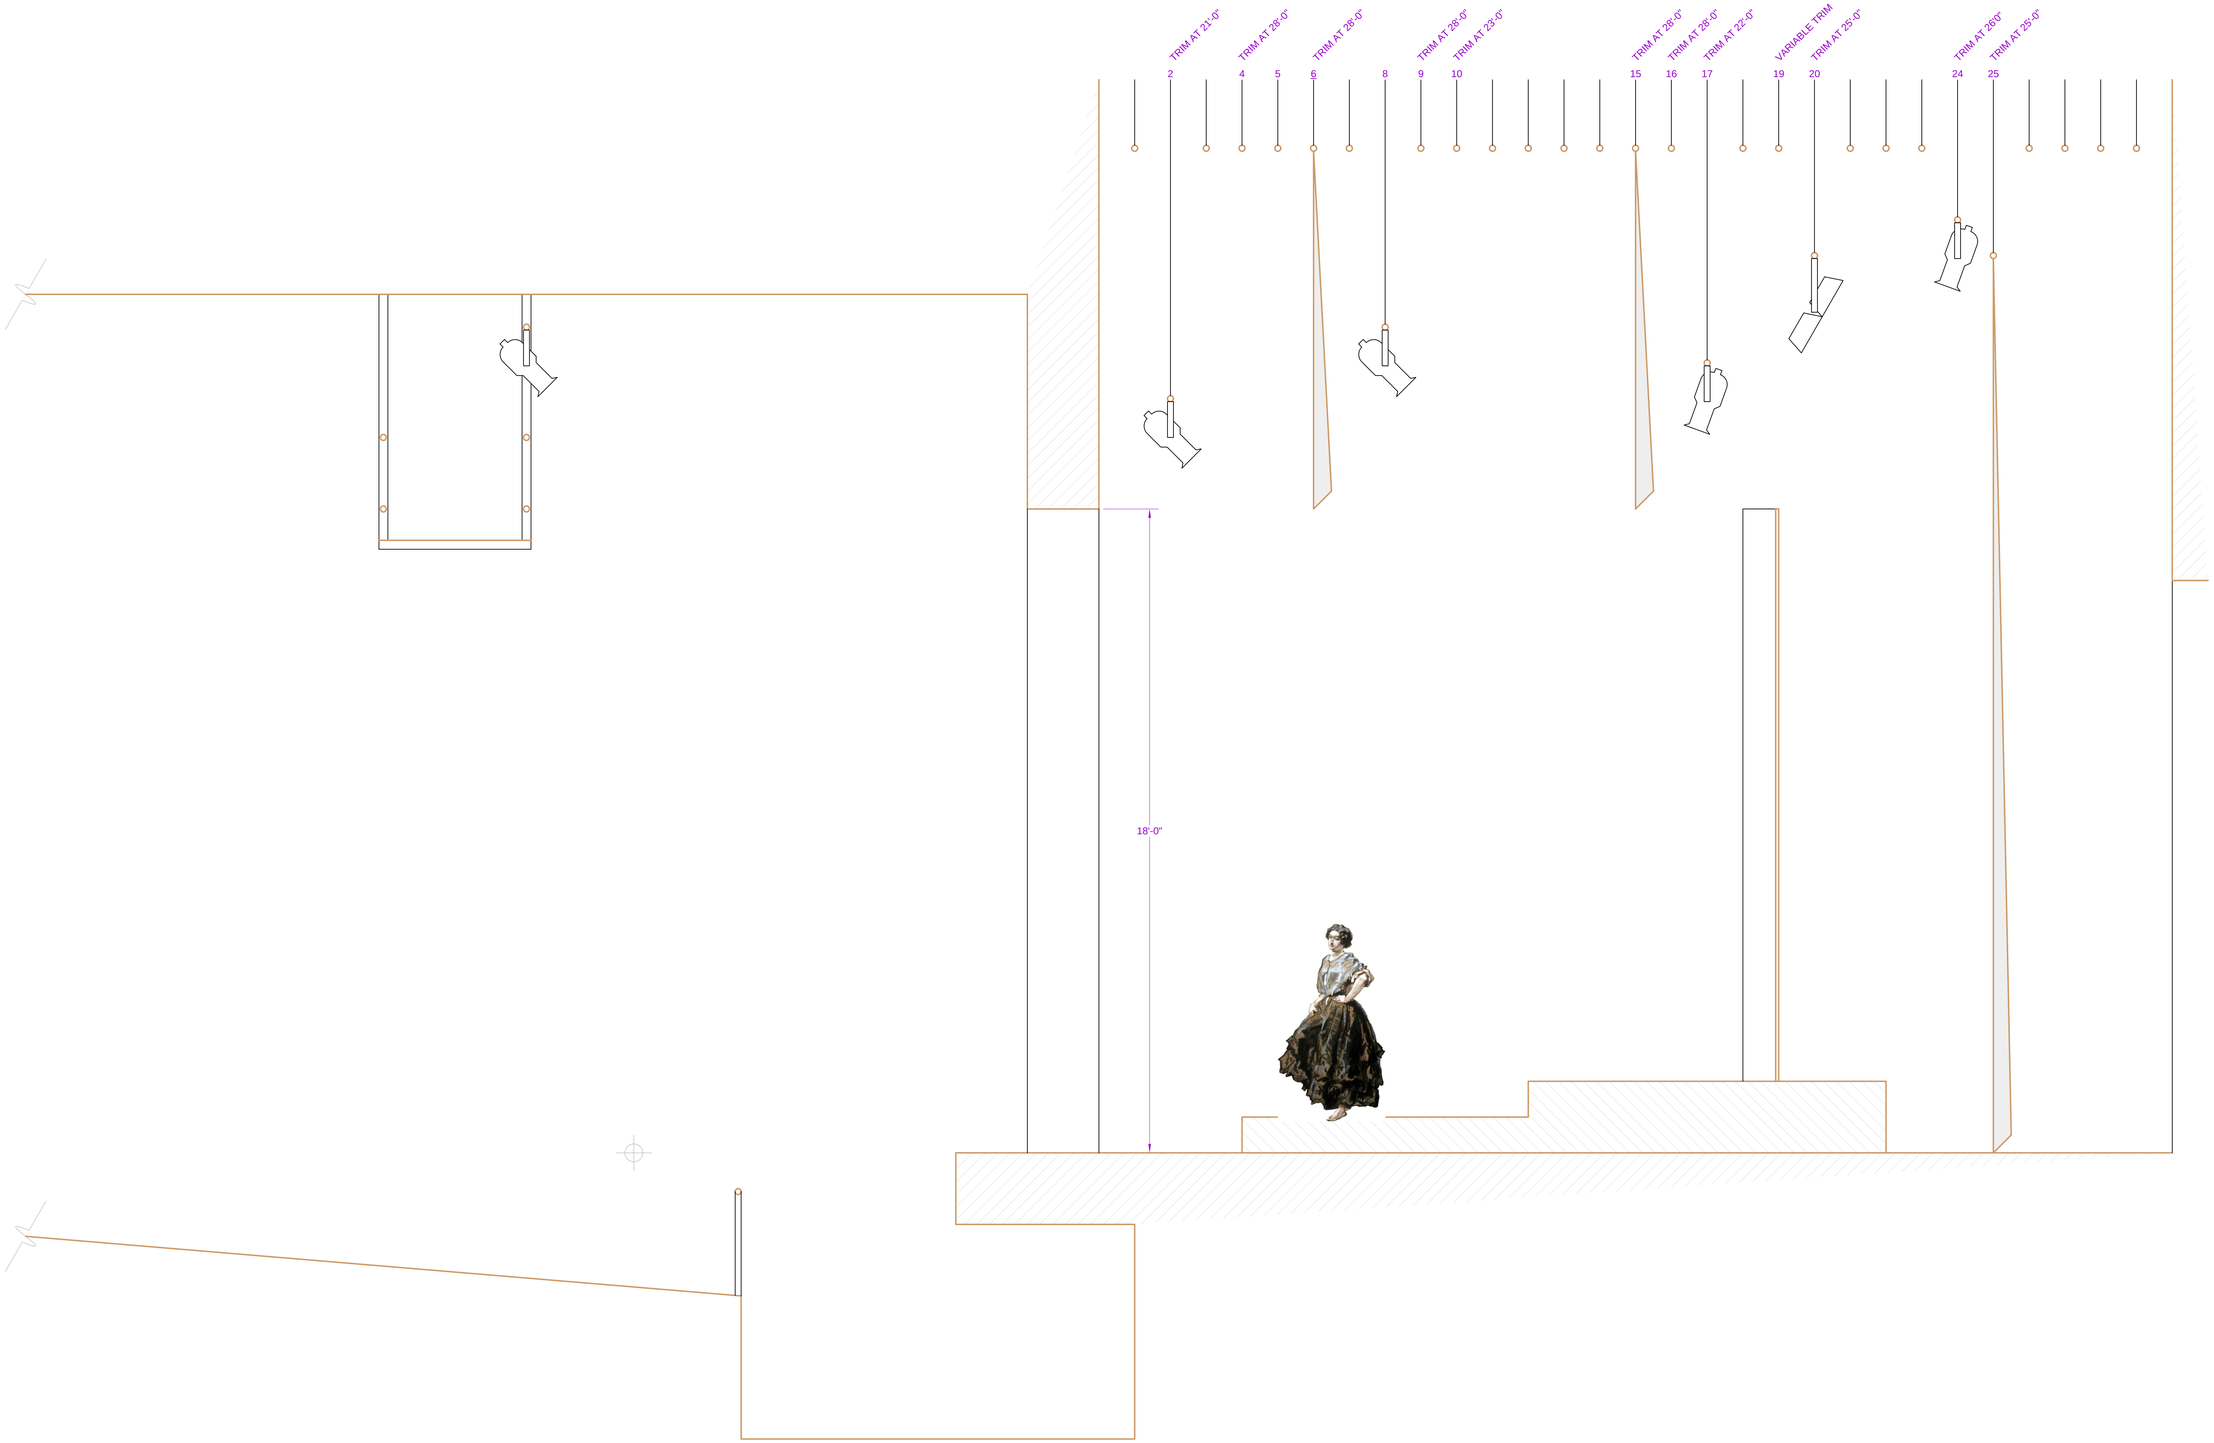

COLBY COLLEGE	THE FICTITIOUS THEATER	WATERVILLE, MAINE
ANTIGONE		SHEET 2 OF 4
CENTER-LINE SECTION		
DIRECTOR: GEORGETTE SPELVIN	TECHNICAL DIRECTOR: JOHN ERVIN	
DESIGNER: JOHN D. ERVIN	DRAFT: J. D. E.	
DATE: 5 JANUARY 2009	SCALE: 1/2" = 1'-0"	APPVD: